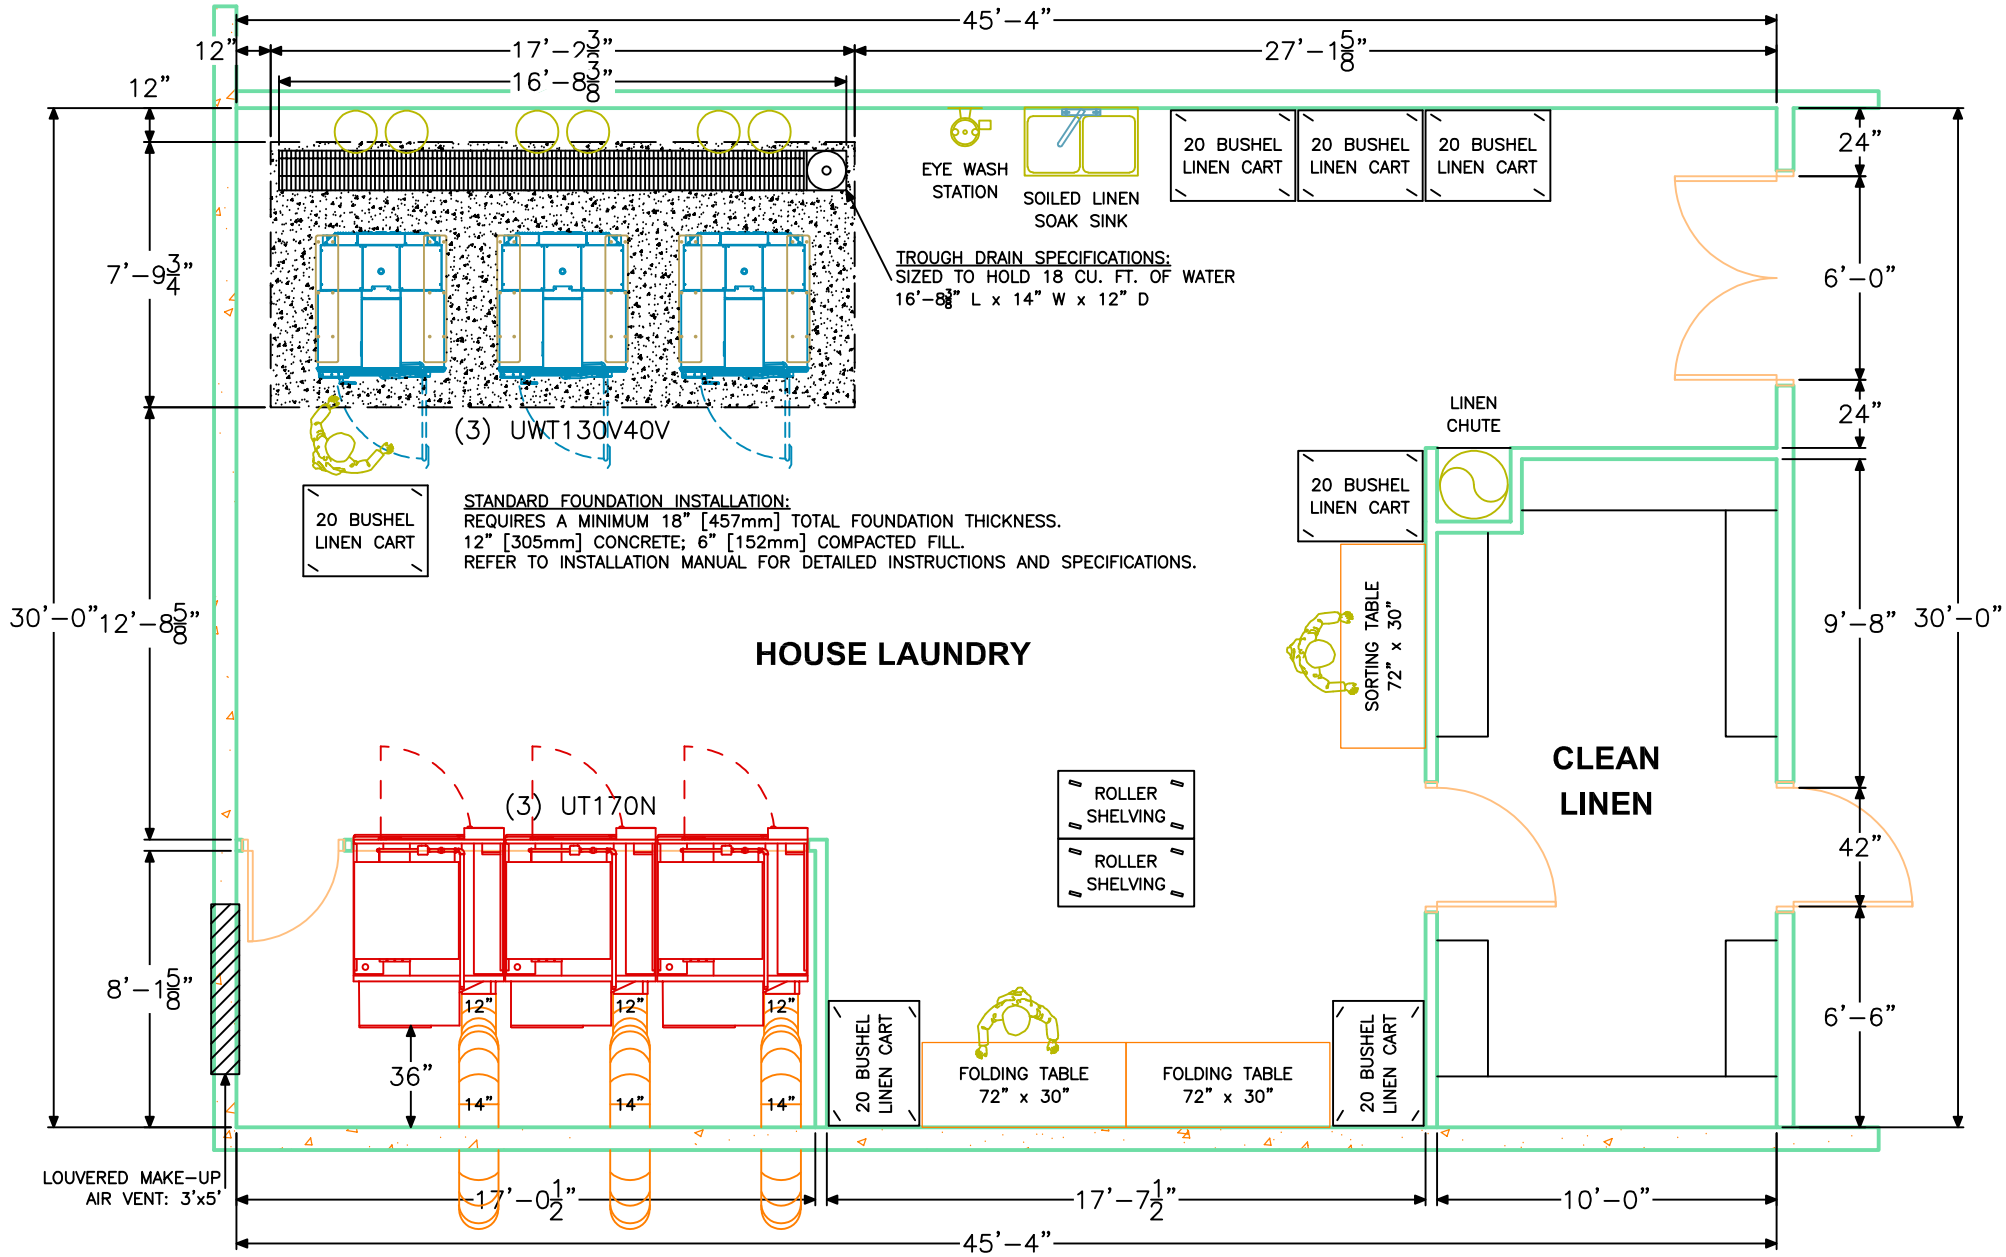

200 ROOM HOTEL (SELECT SERVICE)

PROJECT NO.	AREA	DRAWN BY	DATE
LDR-****	1360	KRP	8-Aug-22

NOT FOR CONSTRUCTION PURPOSES. Equipment specifications are subject to change without notice. Please see equipment installation manuals for updated equipment installation requirements.